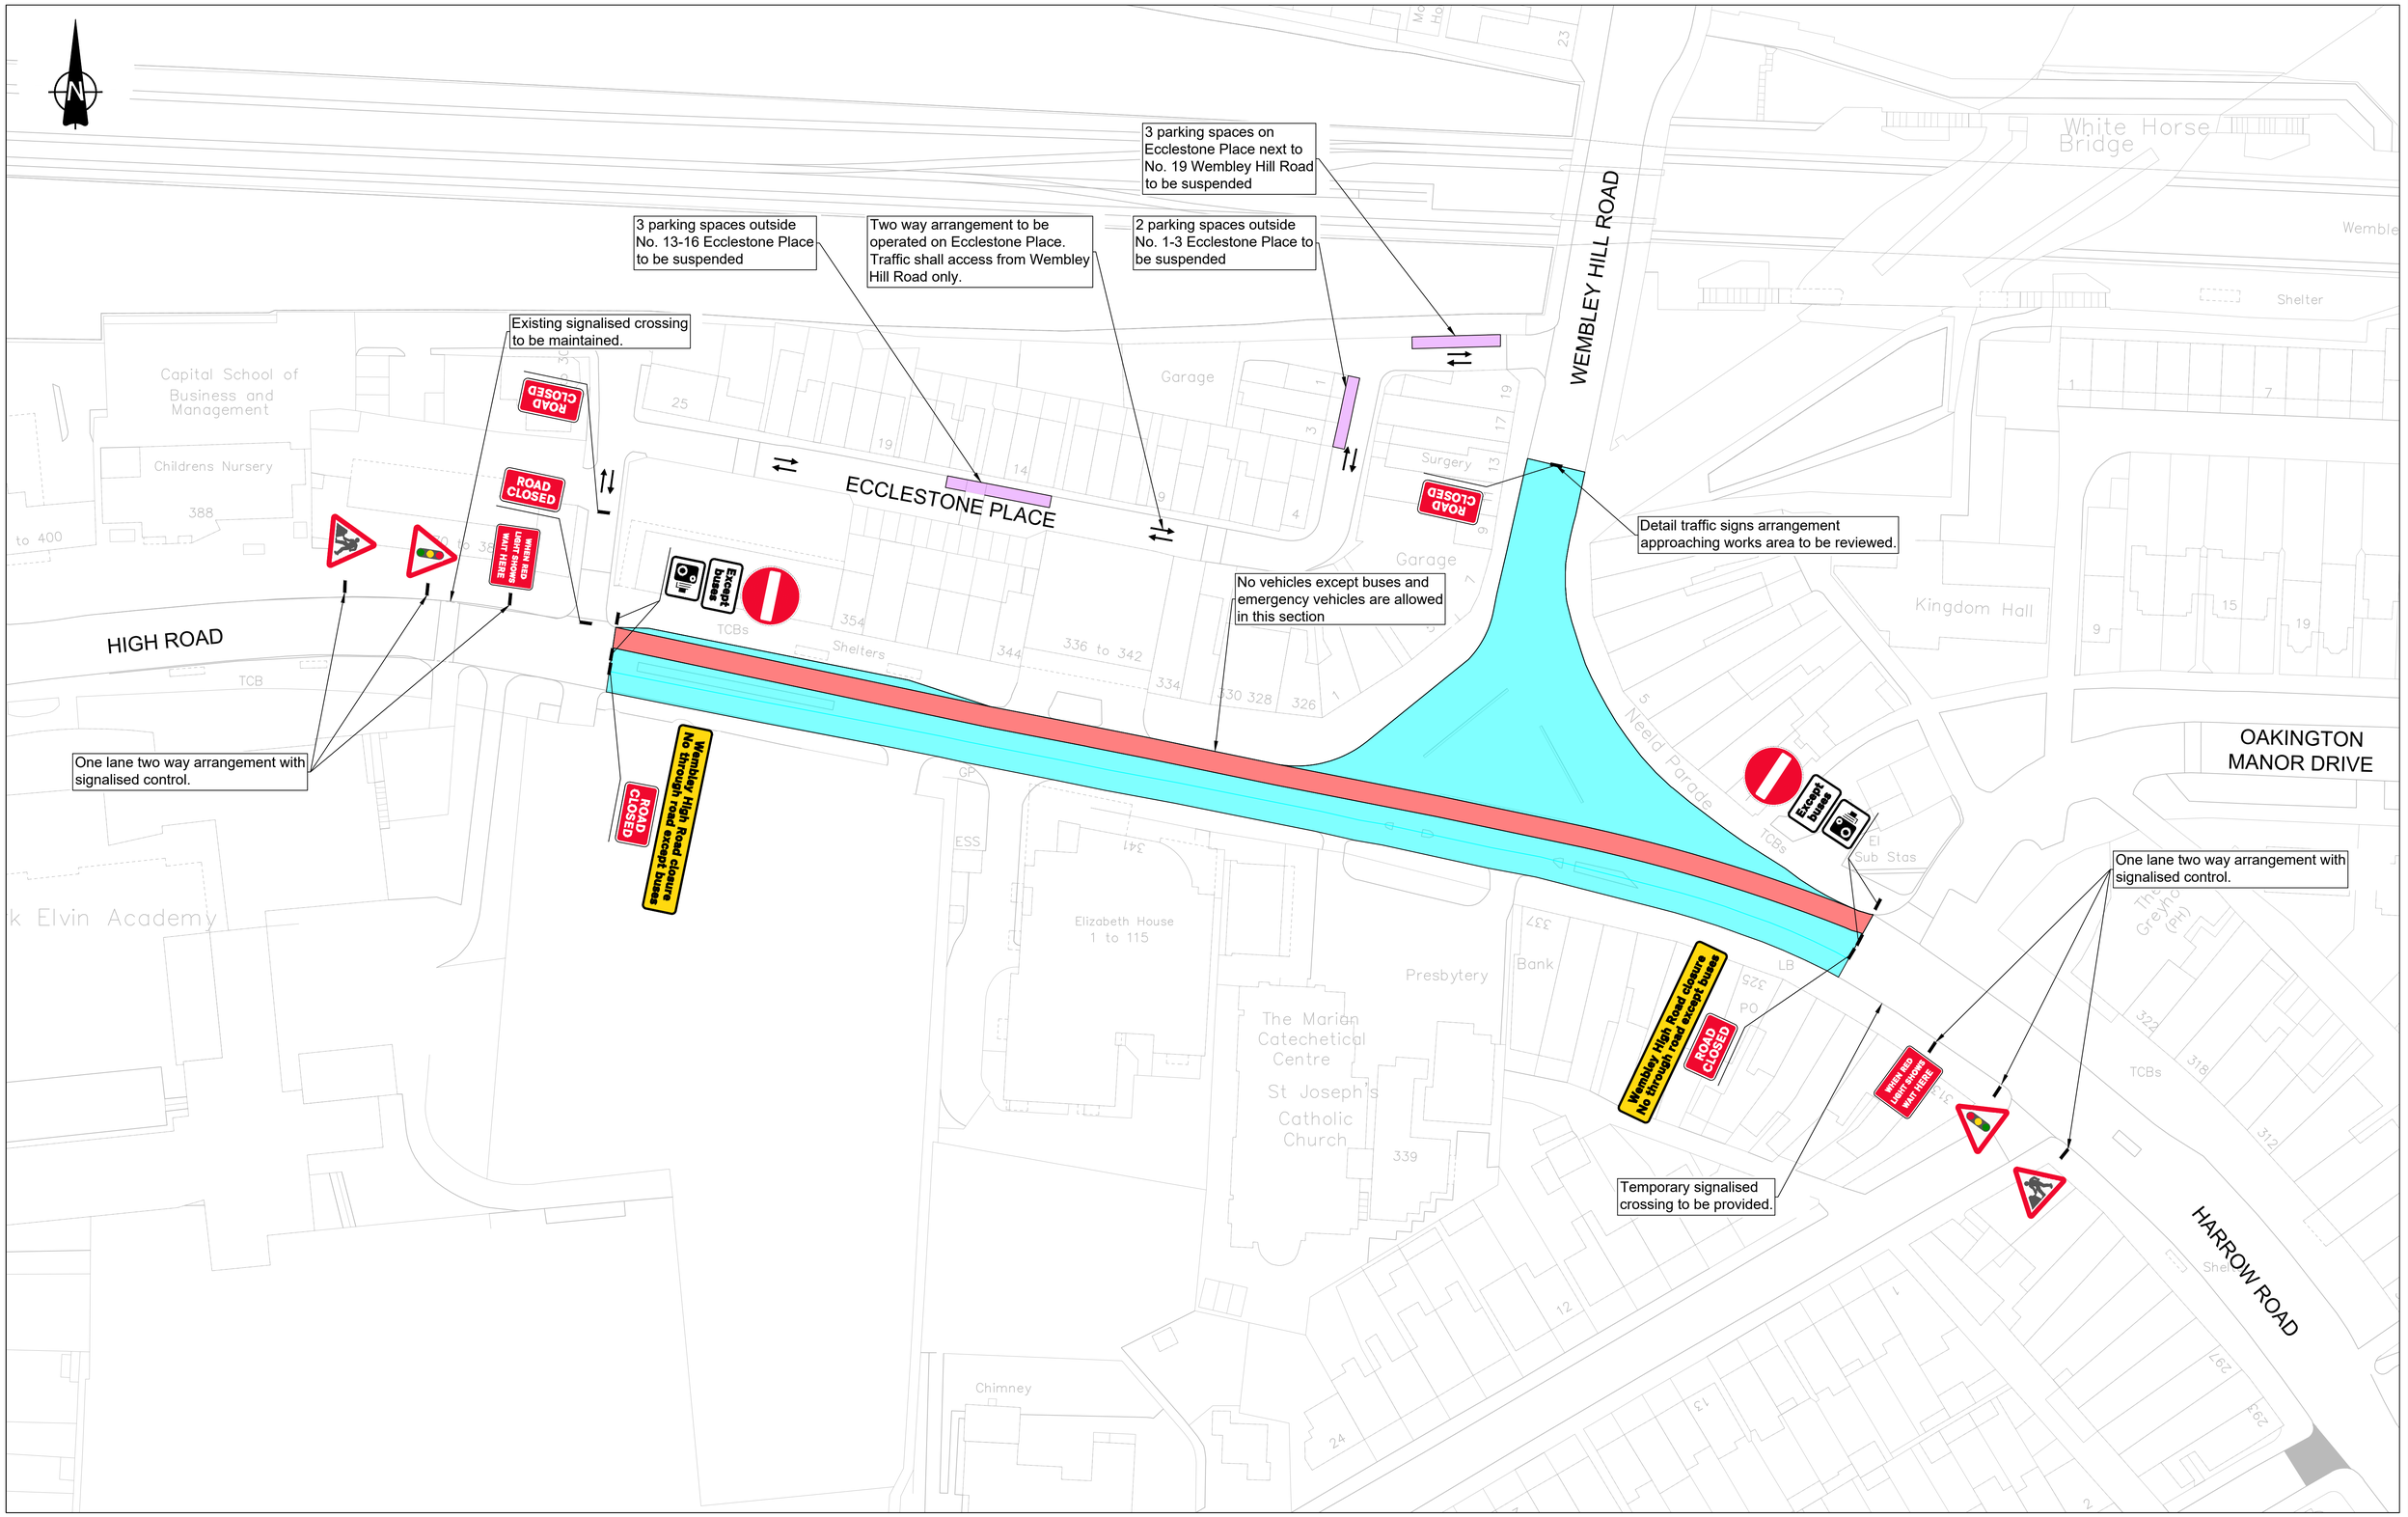

Reproduced from Ordnance Survey mapping data with the permission of the Controller of Her Majesty's Stationery Office (c) Crown Copyright. Unauthorised reproduction infringes Crown Copyright and may lead to prosecution or civil proceedings.
London Borough of Brent, 100025260, 2025

Brent

London Borough of Brent
Healthy Streets and Parking
Resident Services
Civic Centre, Engineers Way
Wembley, Middlesex, HA9 0FJ

Date	Rev.	Comments

Notes

KEY
- Works area
- One lane two way traffic arrangement (Buses and emergency vehicles only)
- Parking bay suspensions
- Two way traffic arrangement
- Traffic sign

Job Title
WEMBLEY TRIANGLE MAJOR WORKS

Drawing Title
TRAFFIC ARRANGEMENT (PHASE 2)

Scale NTS	A1	Designed RW
		Drawn RW
Date created 06/11/2024		Checked AS
		Approved AS
Drawing No.	02	Rev. -
CAD Ref.		